




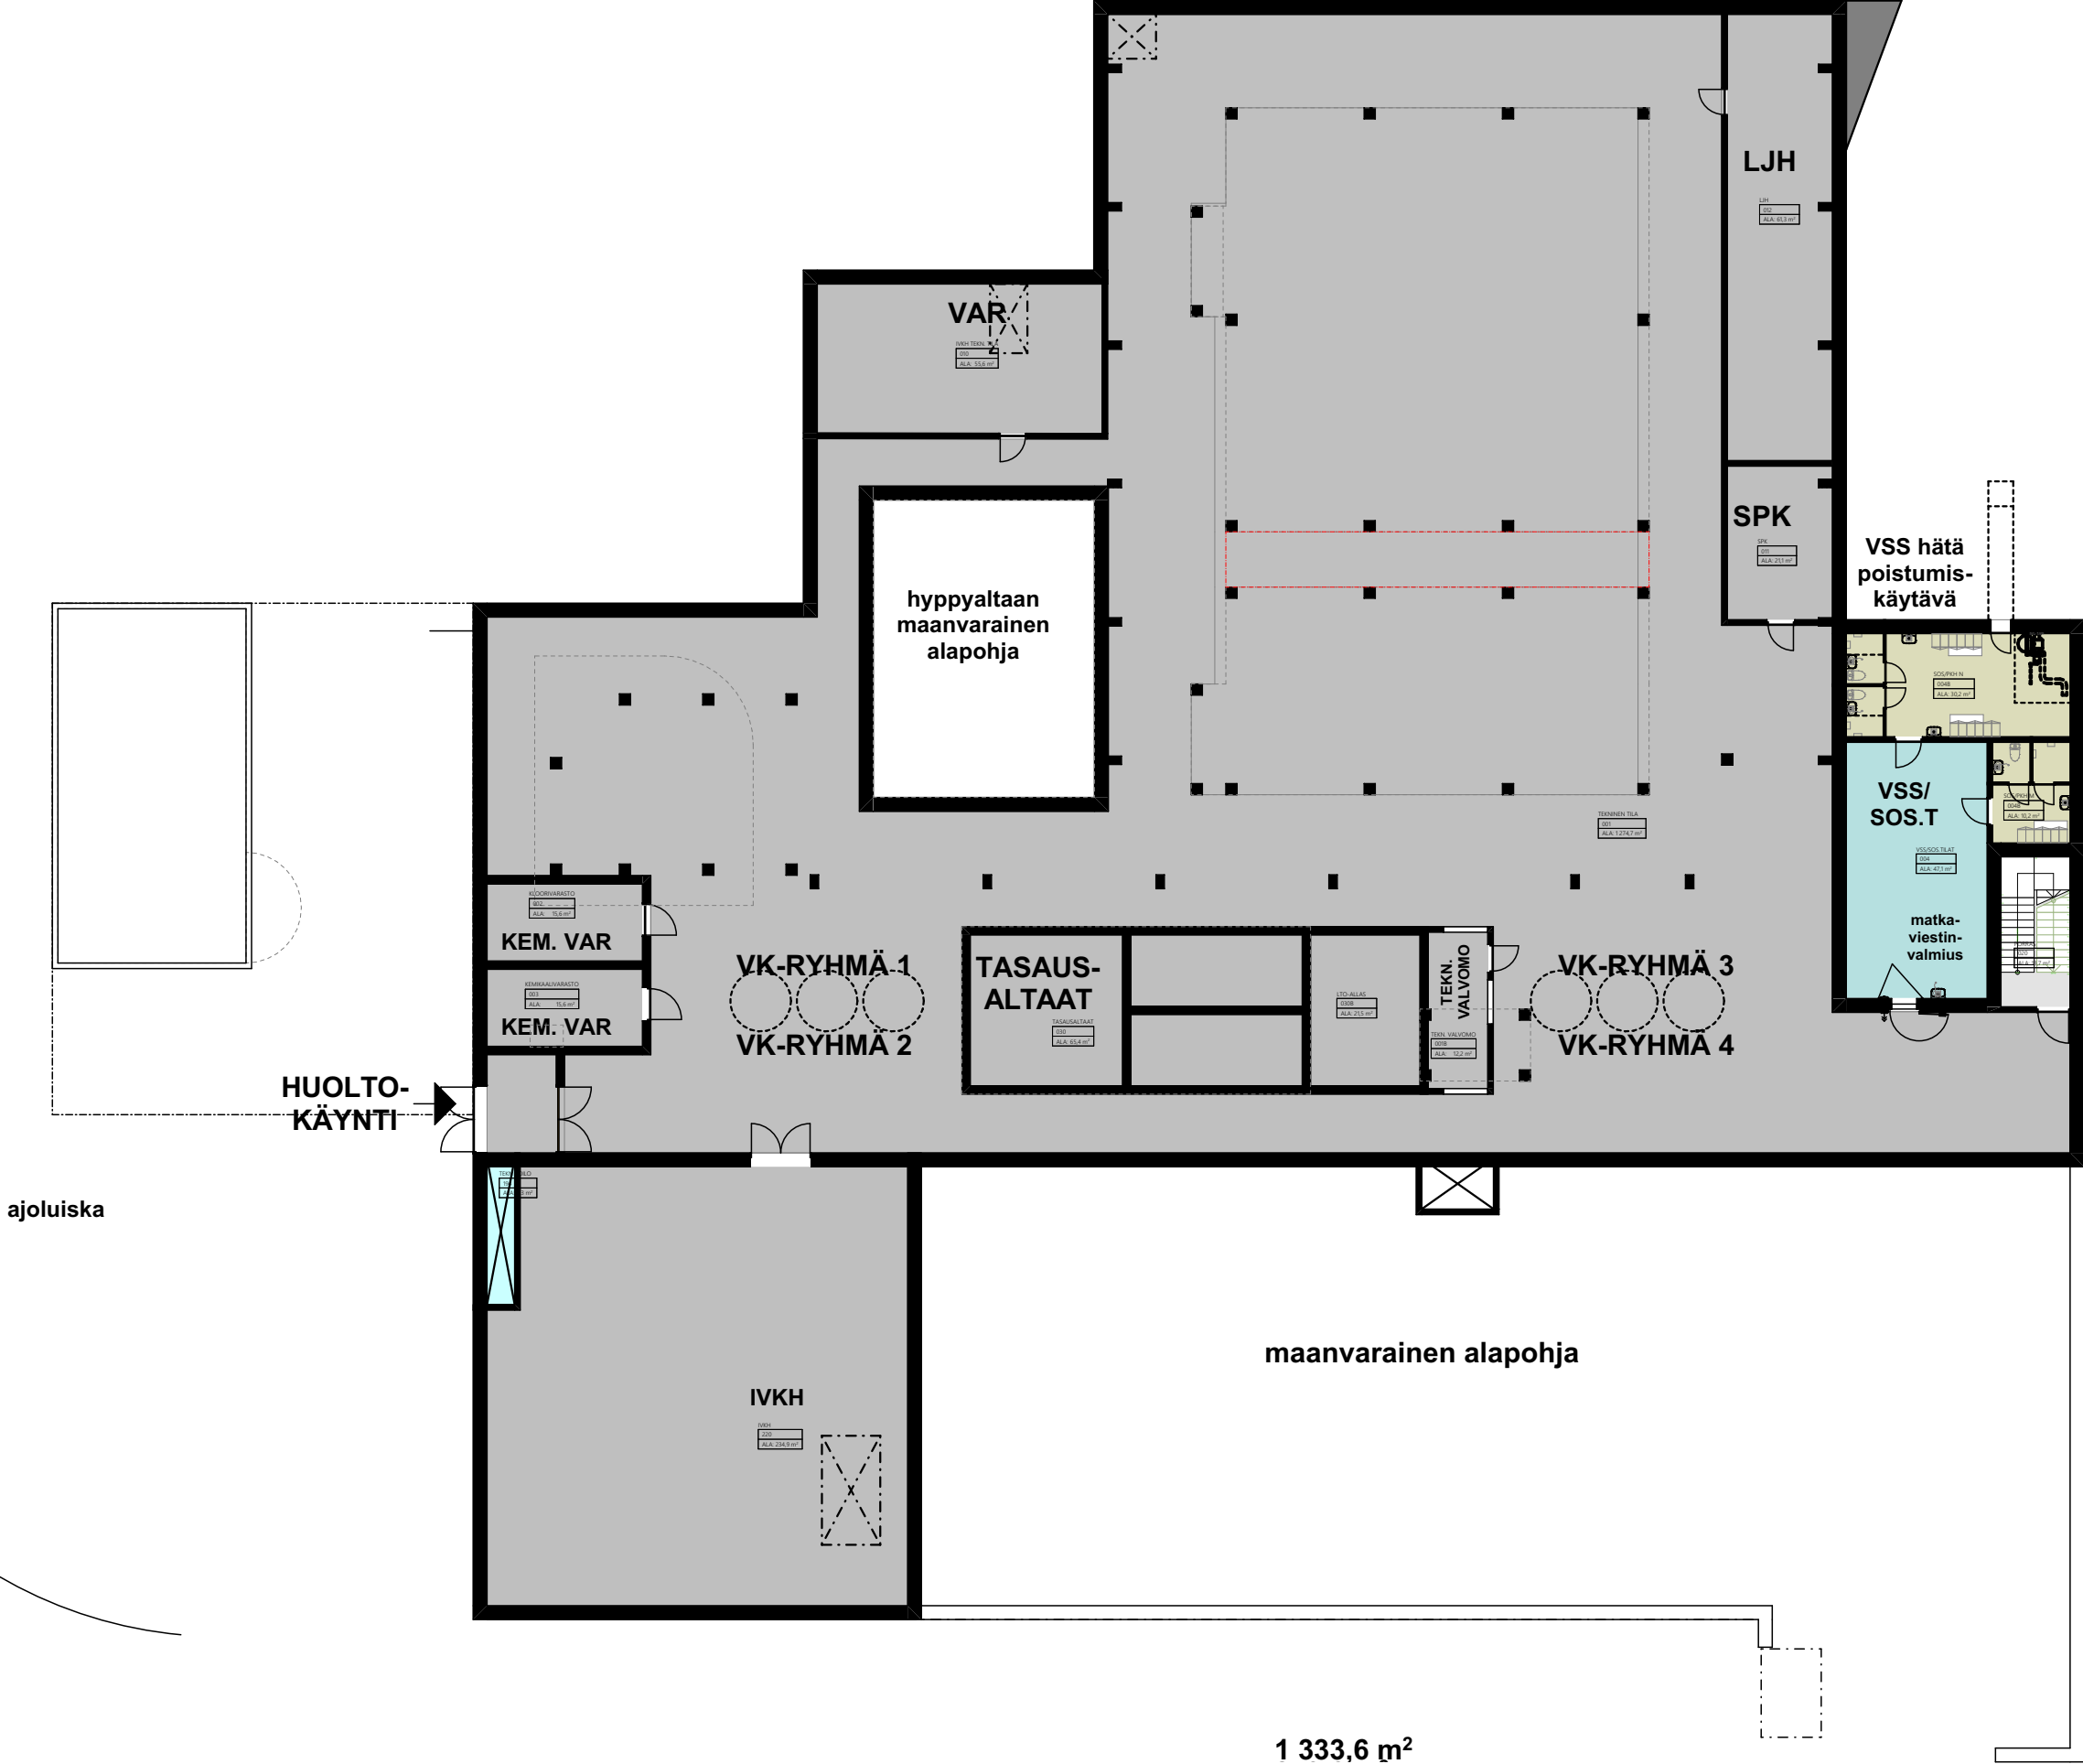

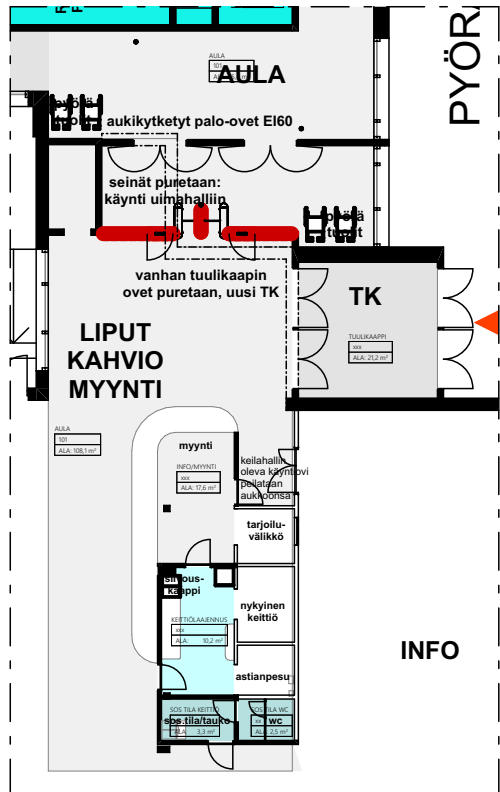

ALLASHUONEKERROS

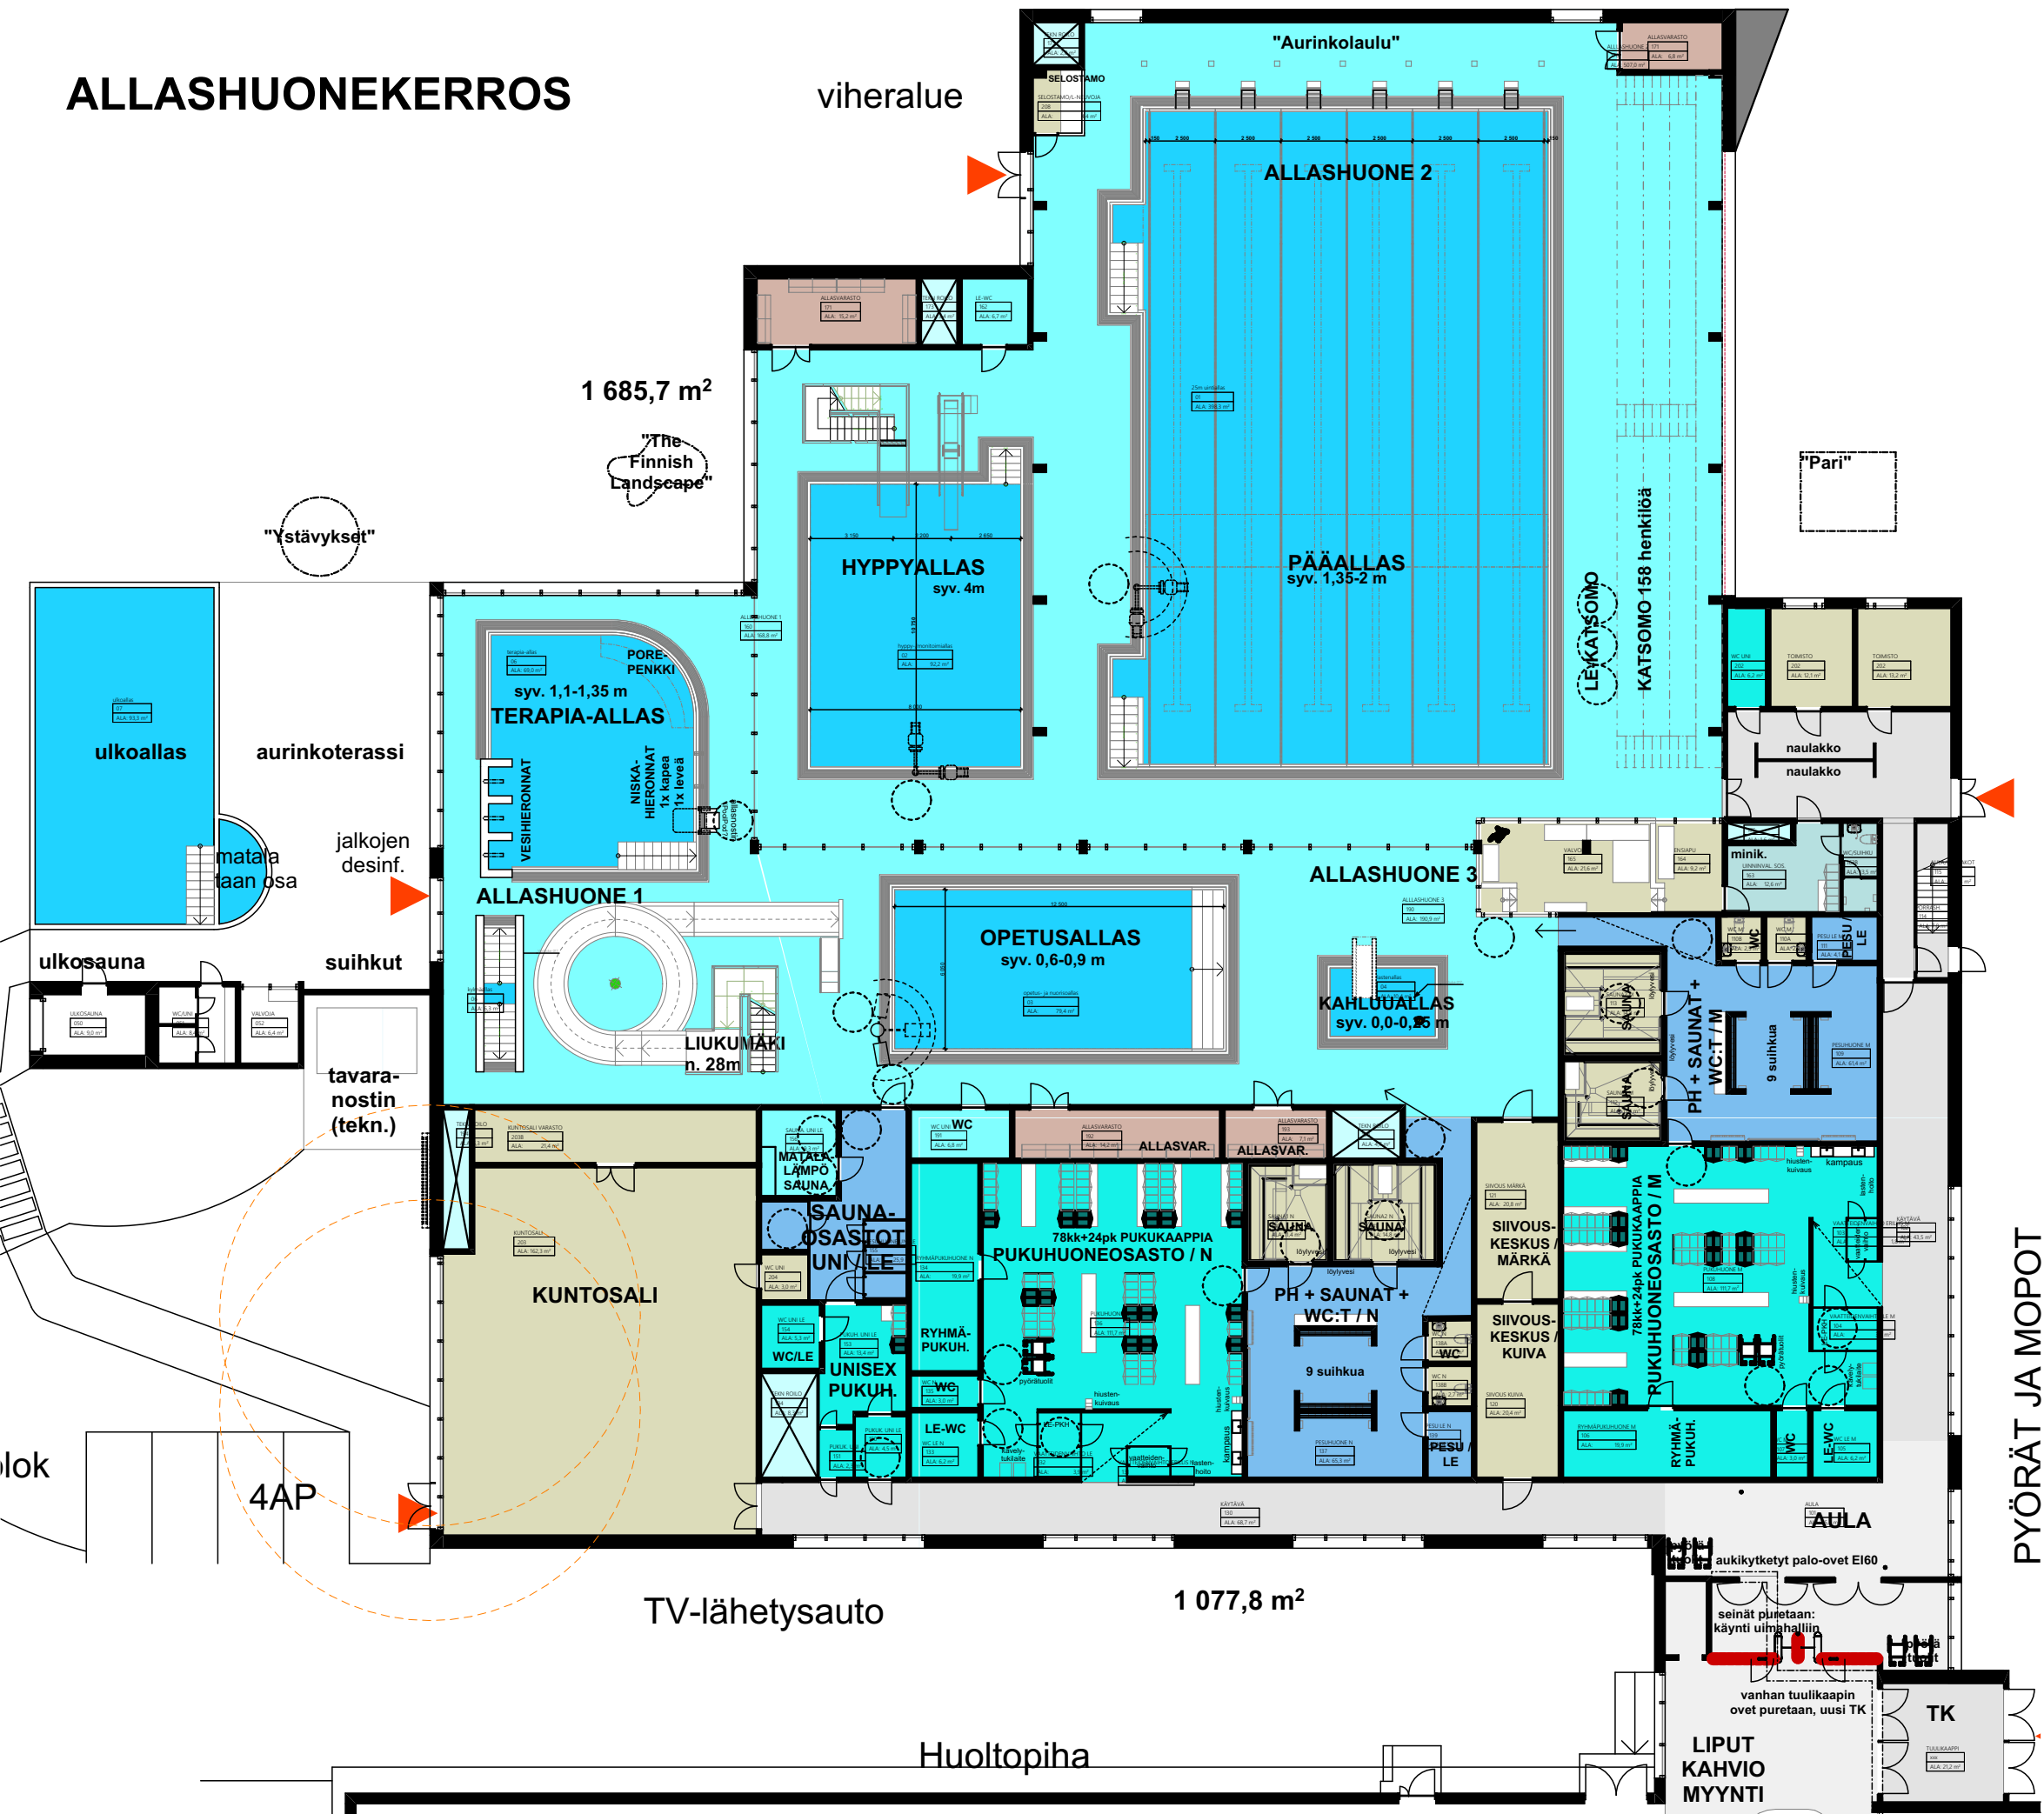

UUSI KEITTIÖ

KEVYTLIIKENNE
KULKUREITTI

PYÖRÄT JA MOPOT




[illegible]

HANKESUUNNITELMA


KEMIN UIMAHALLI

LUONNOS 1:250 16.2.2026


L1

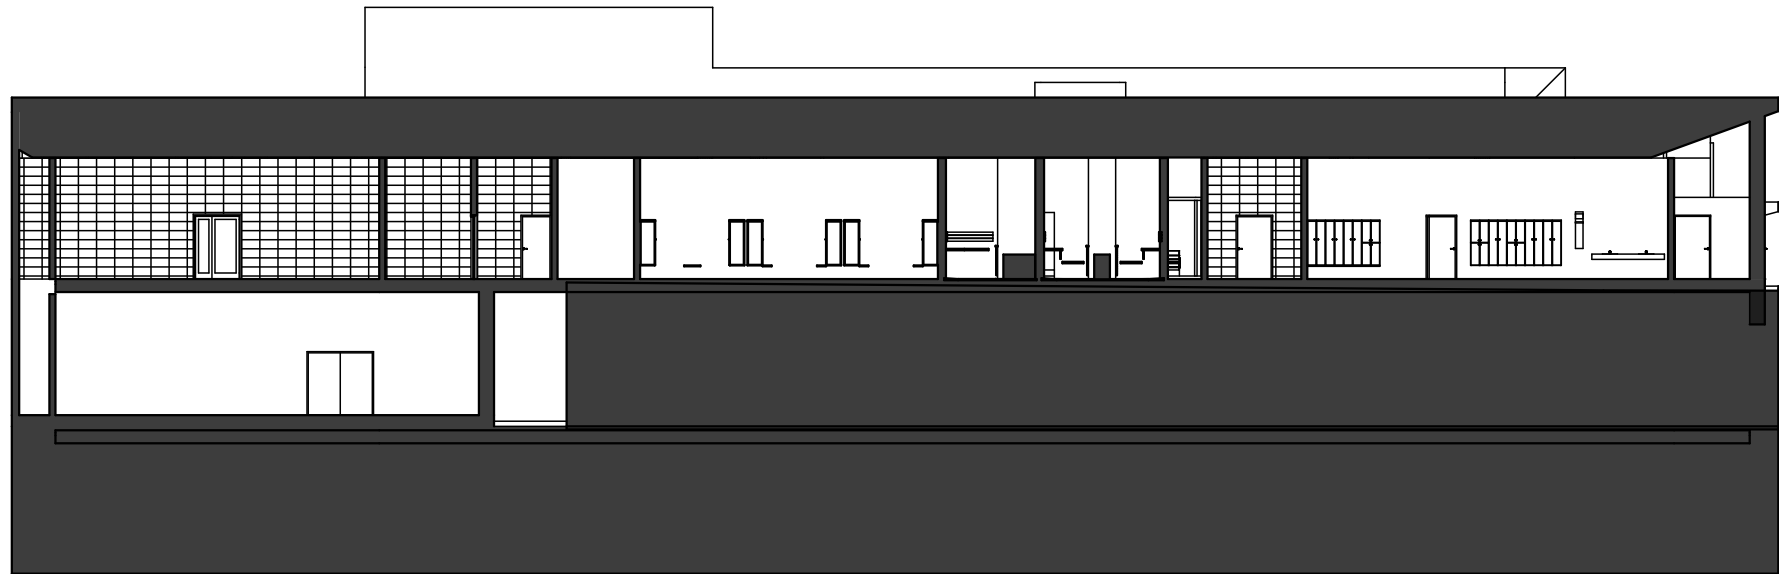


L2

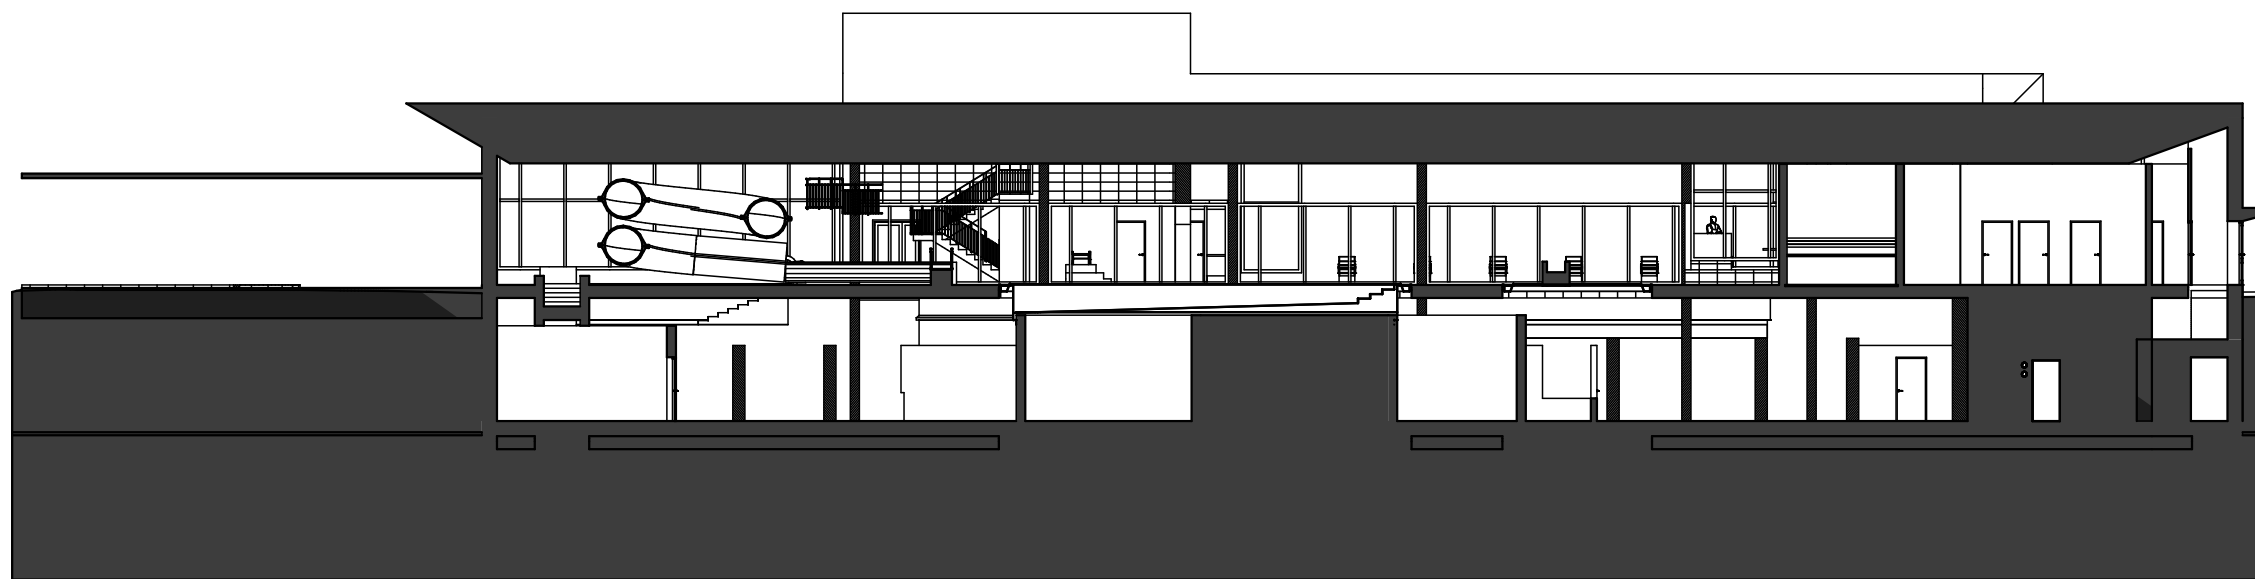


L3

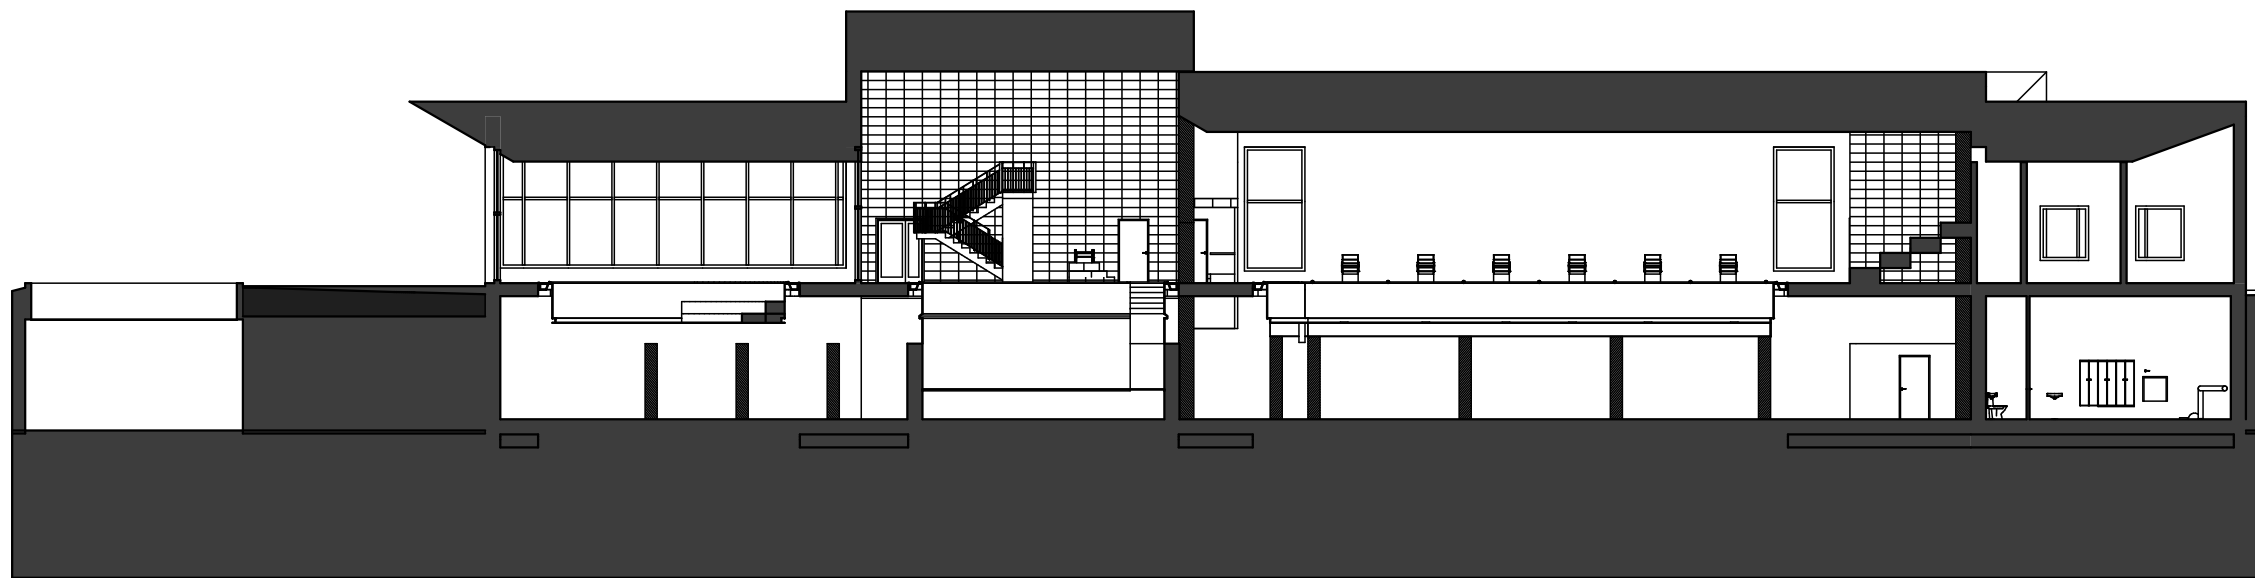


L4




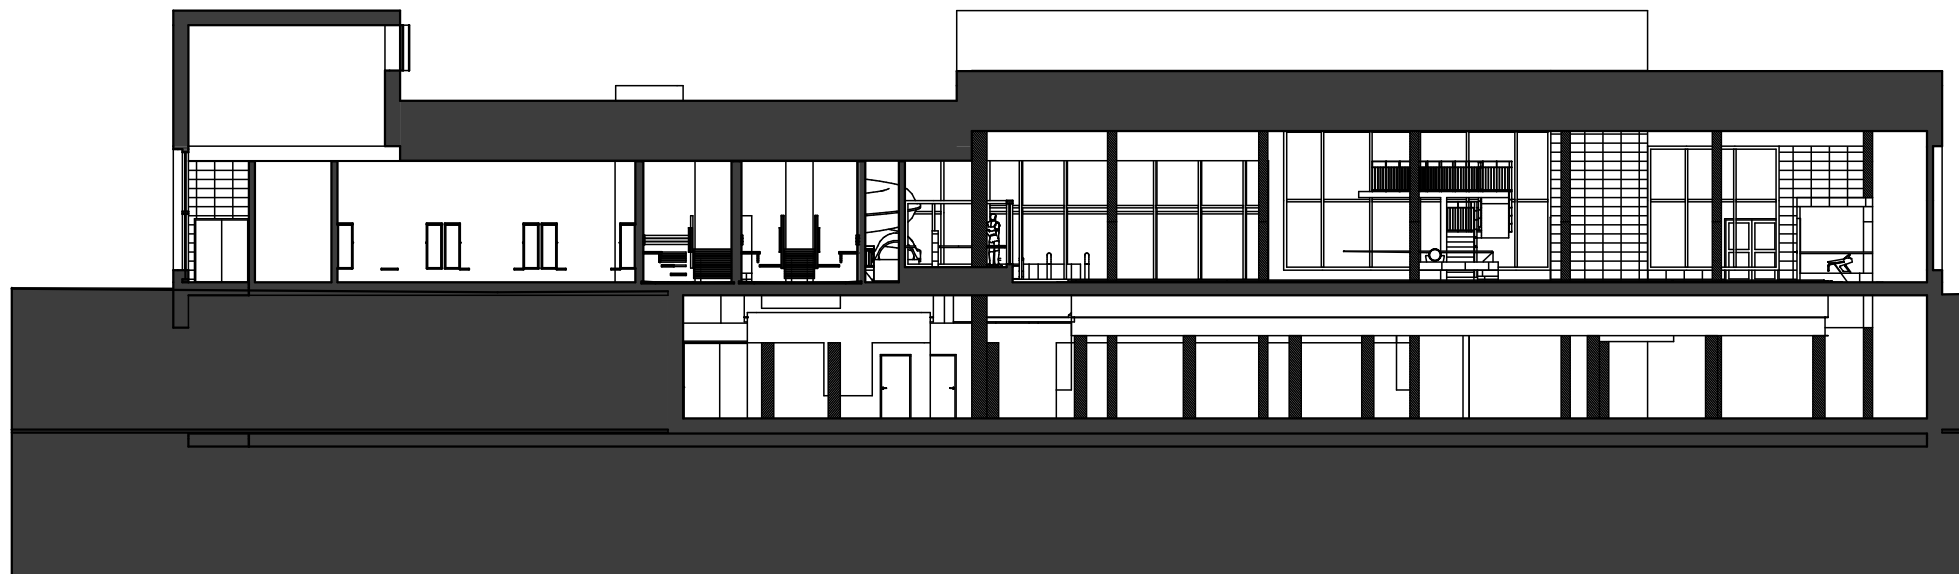



L5

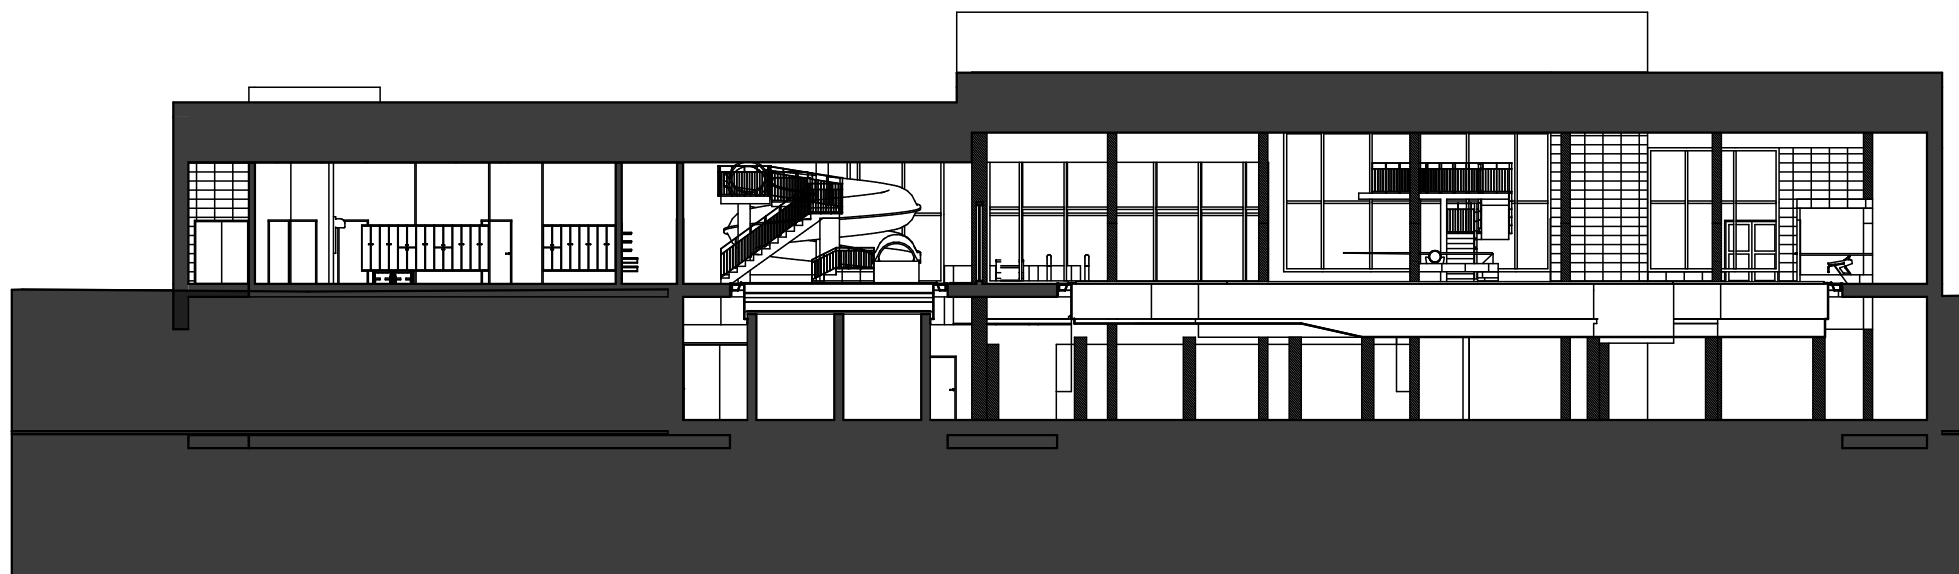

L6

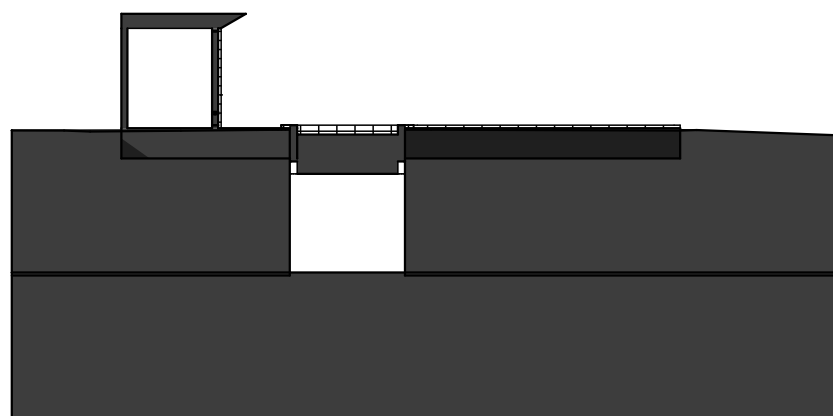

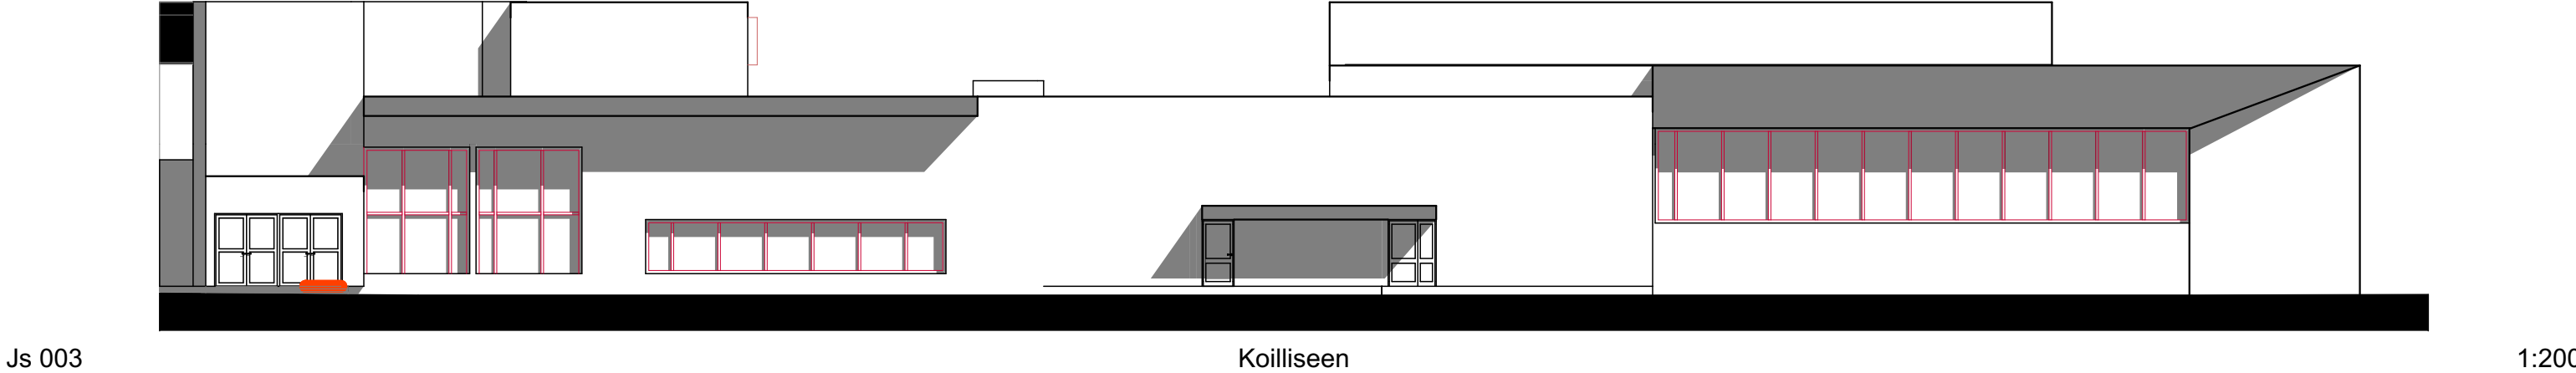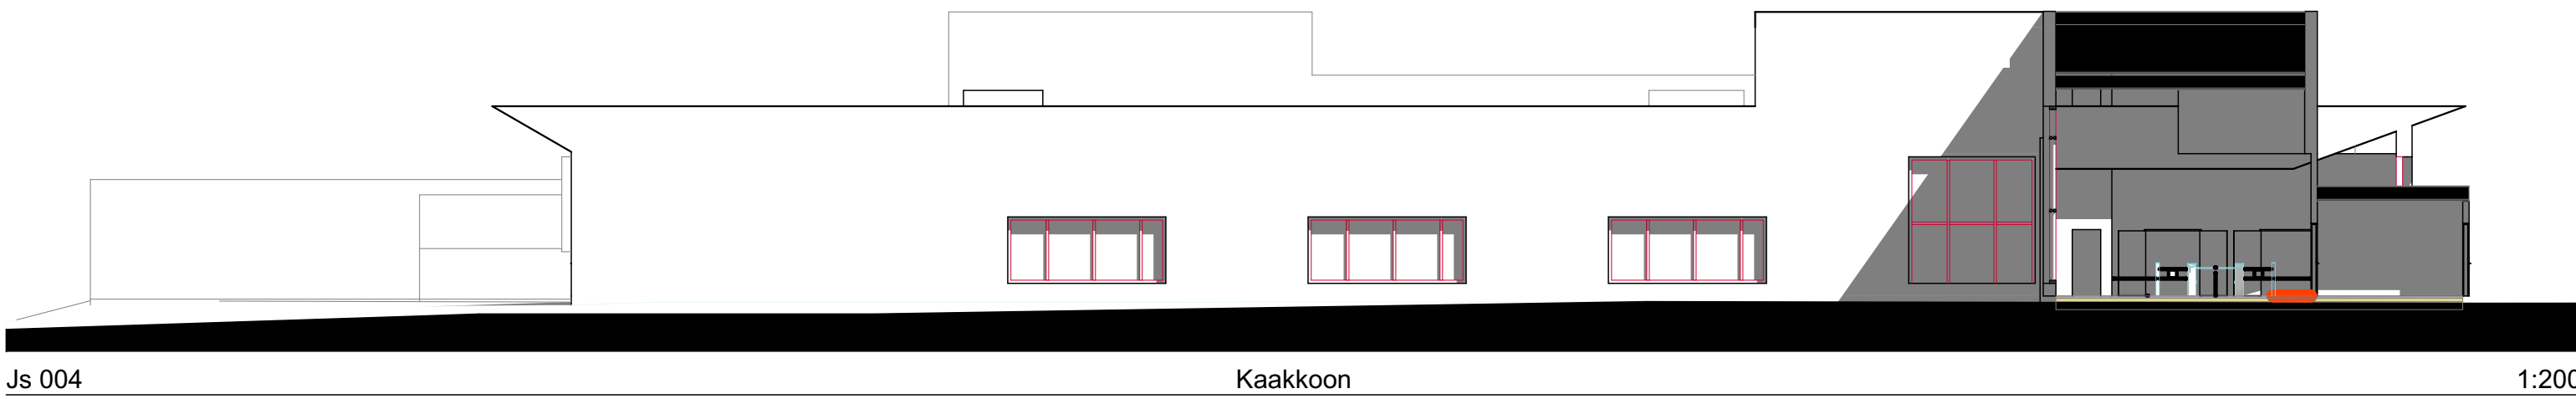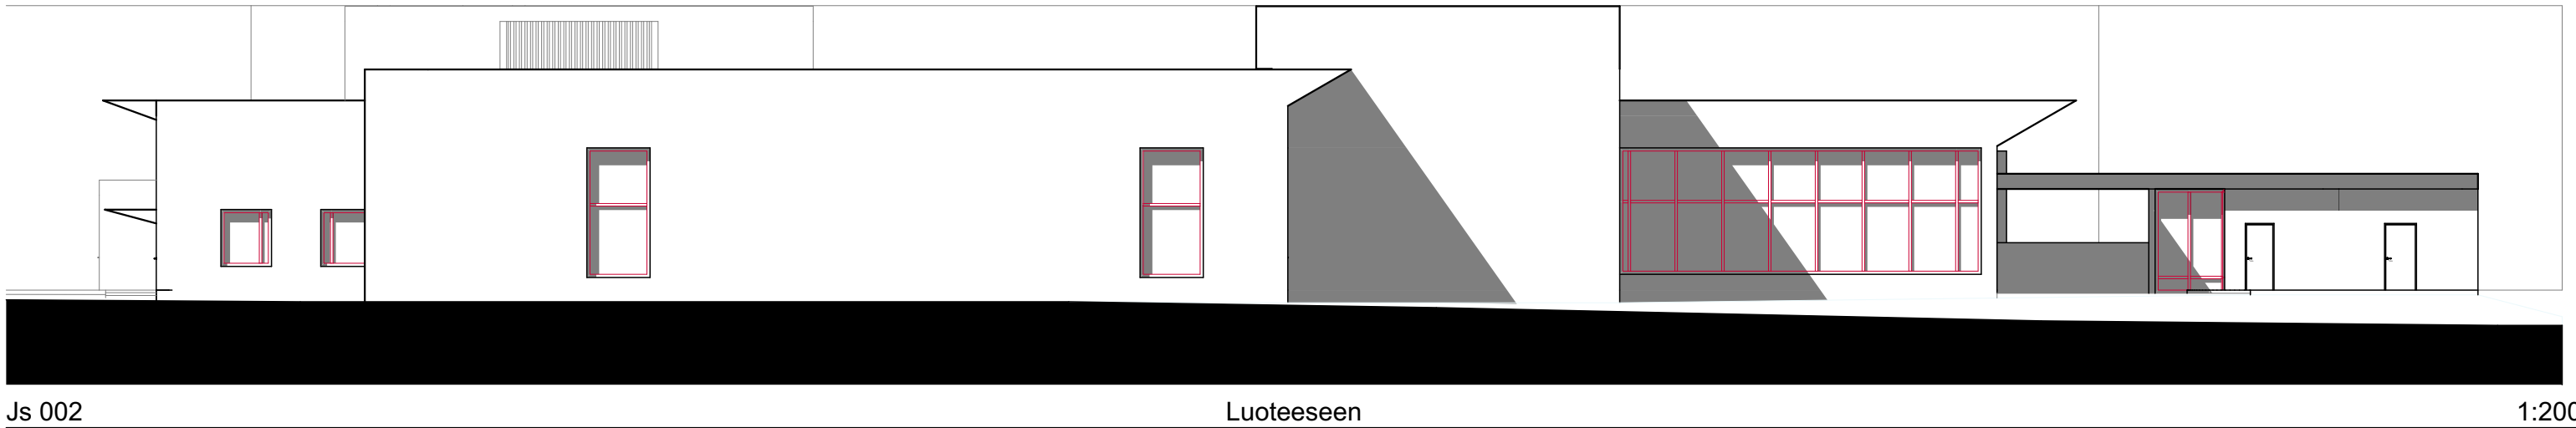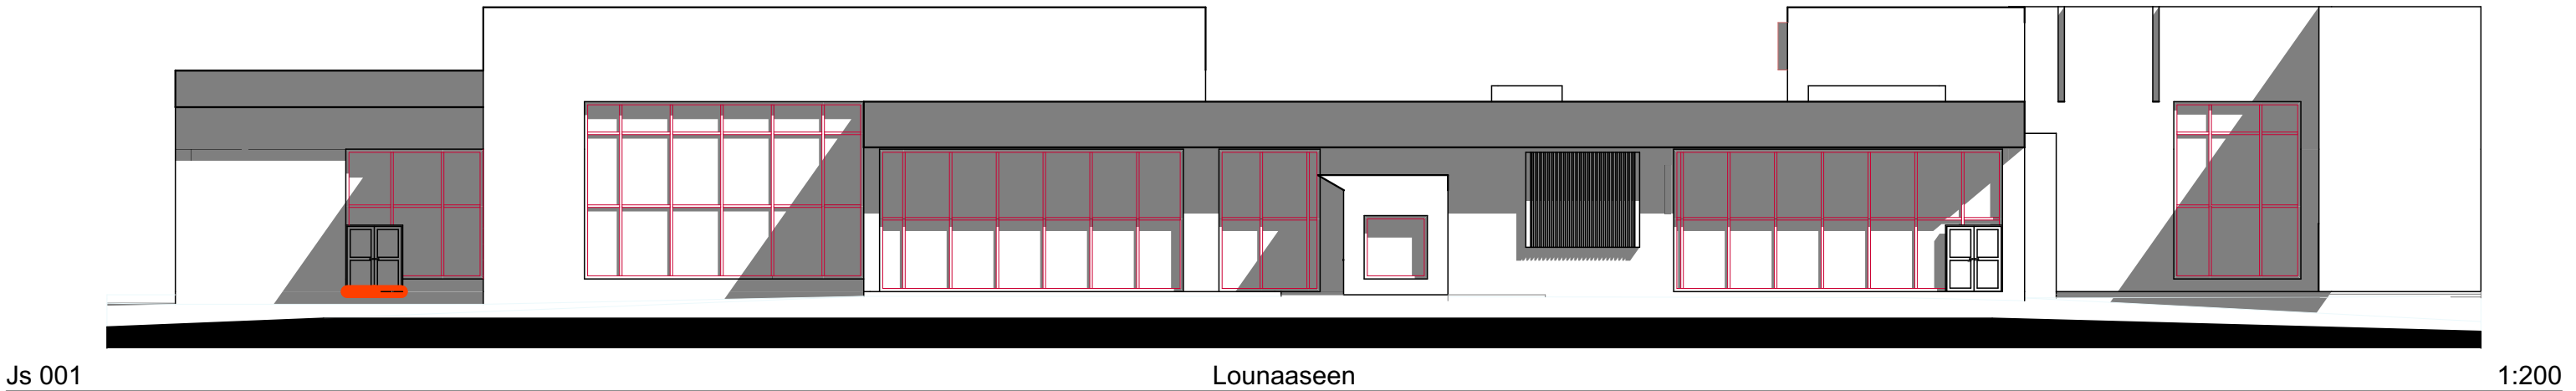

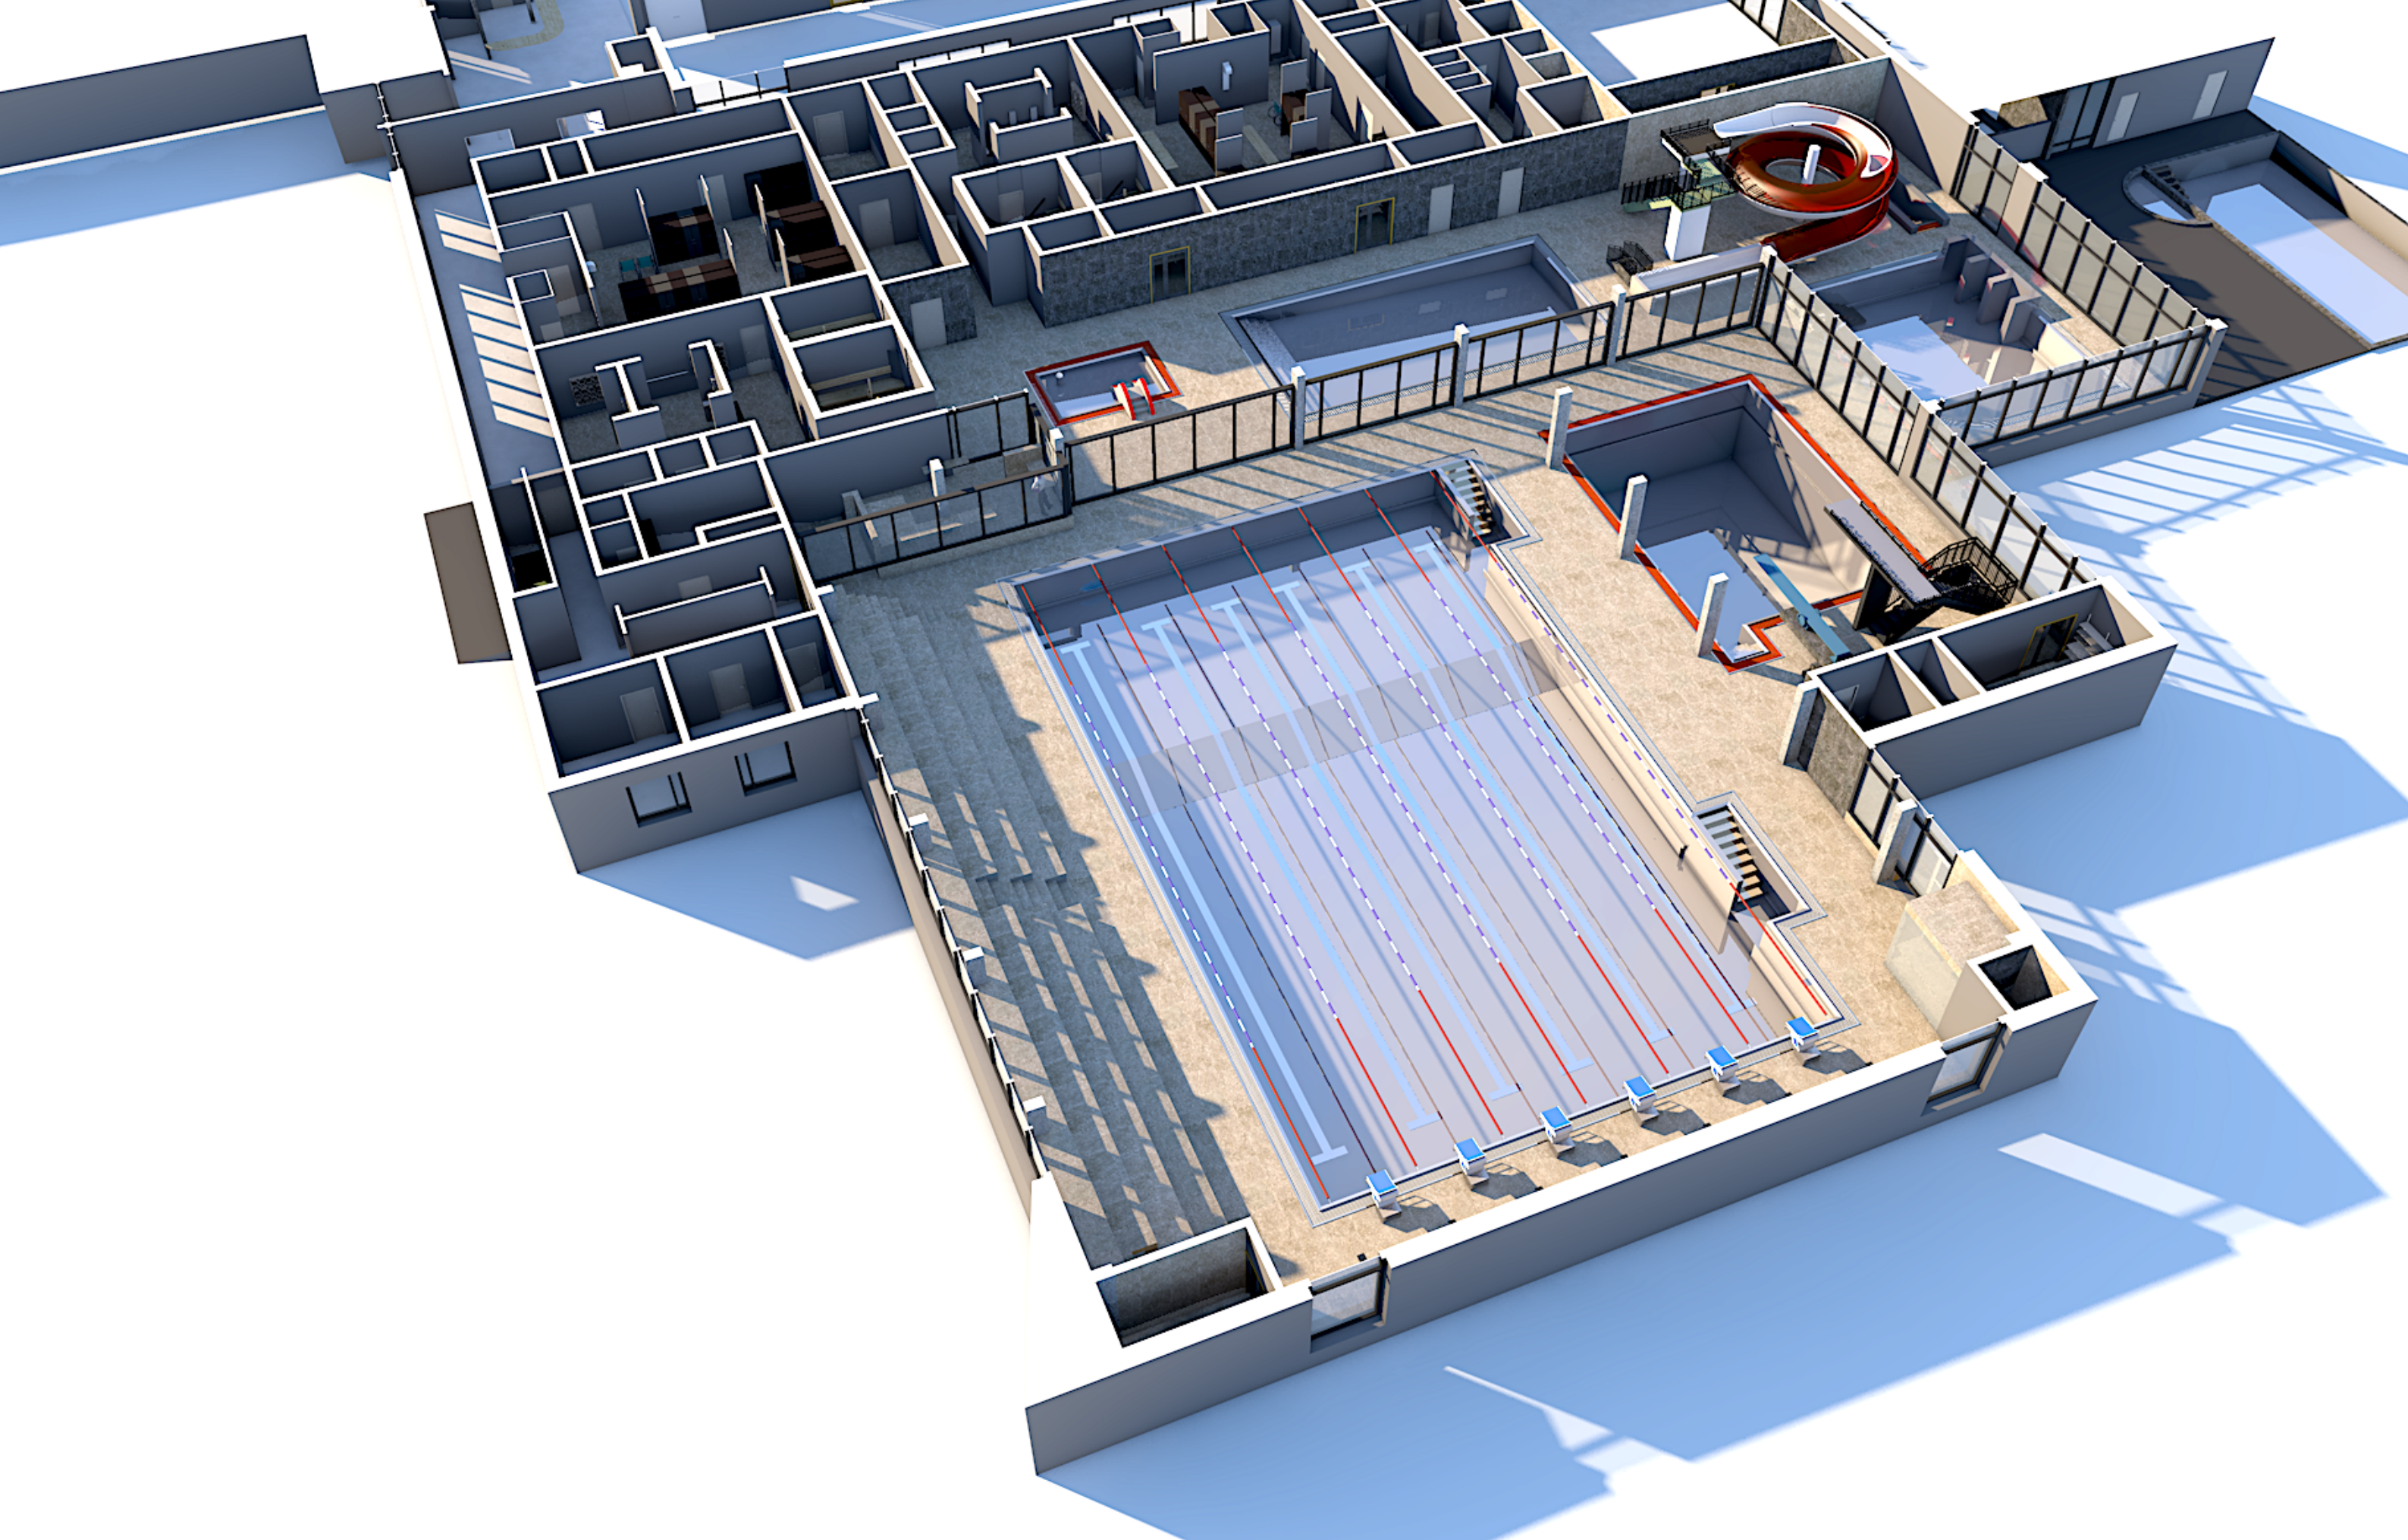

Liite 1-Havainnekuva

HANKESUUNNITELMA
KEMIN UIMAHALLI
LUONNOS 1:250 16.2.2026

